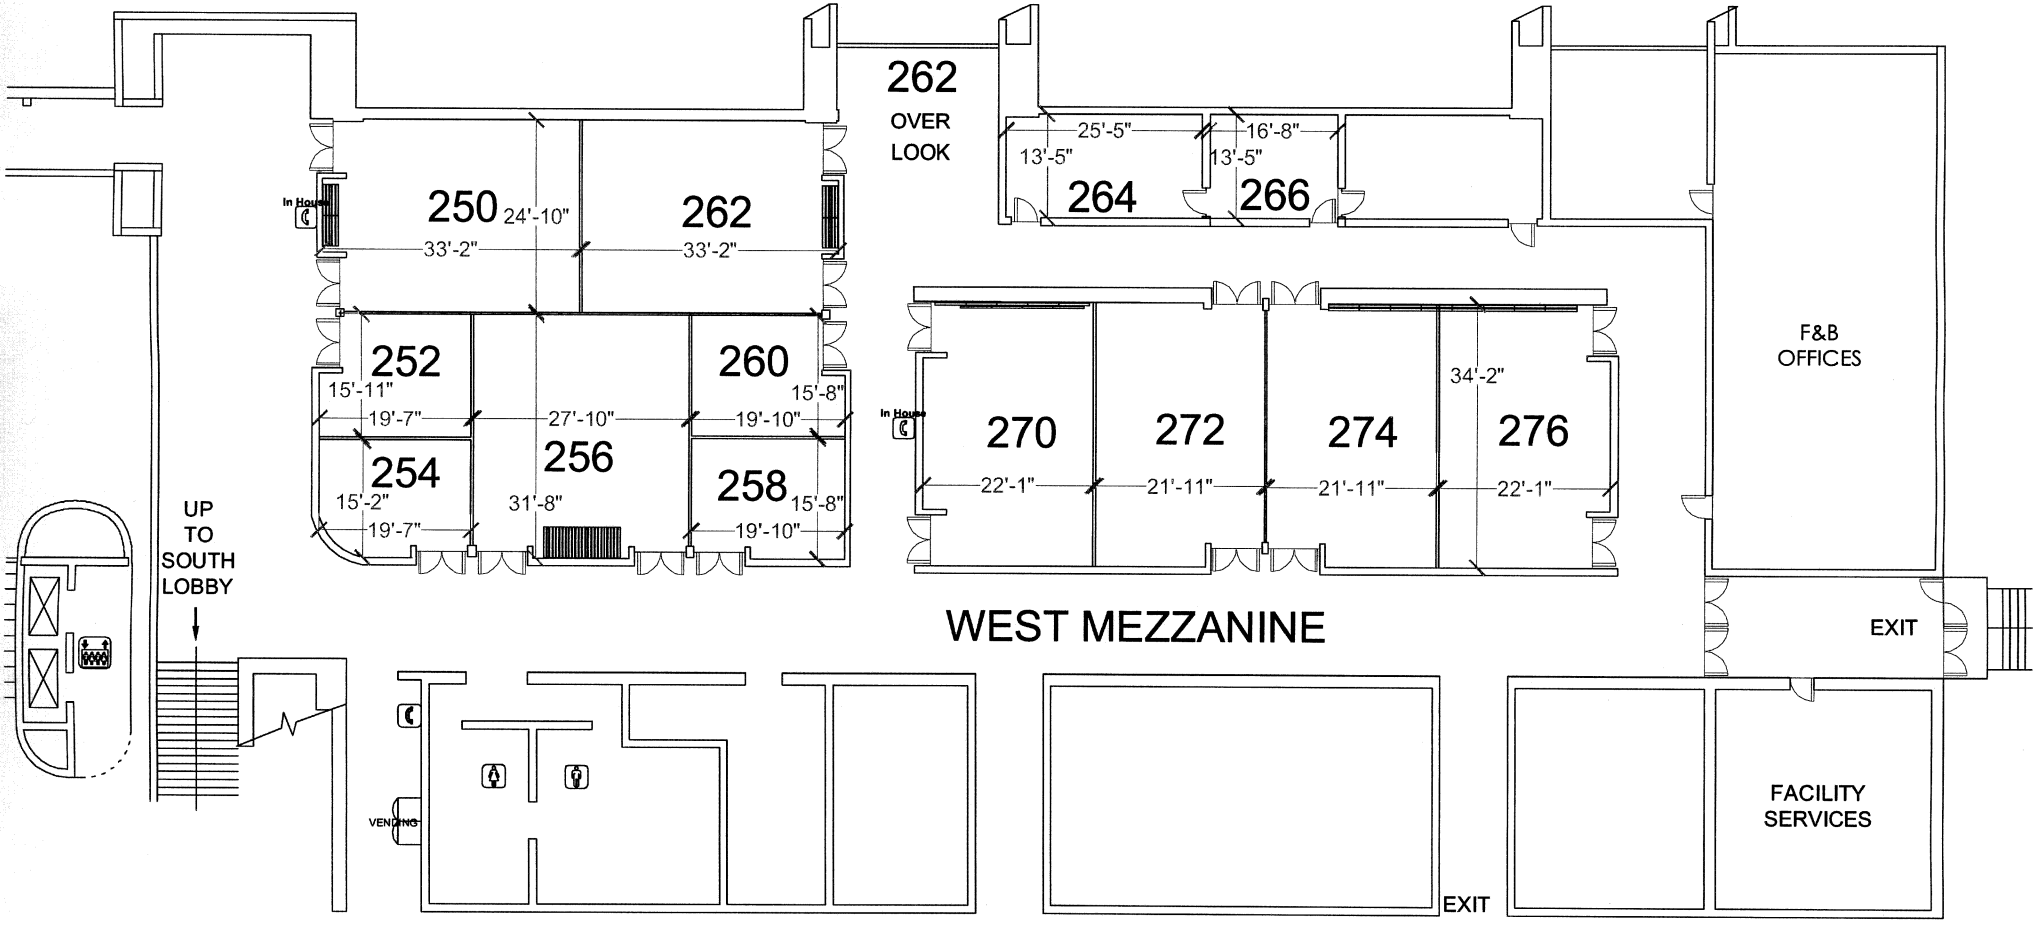

S
E W
N

WEST MEZZANINE FLOOR PLAN